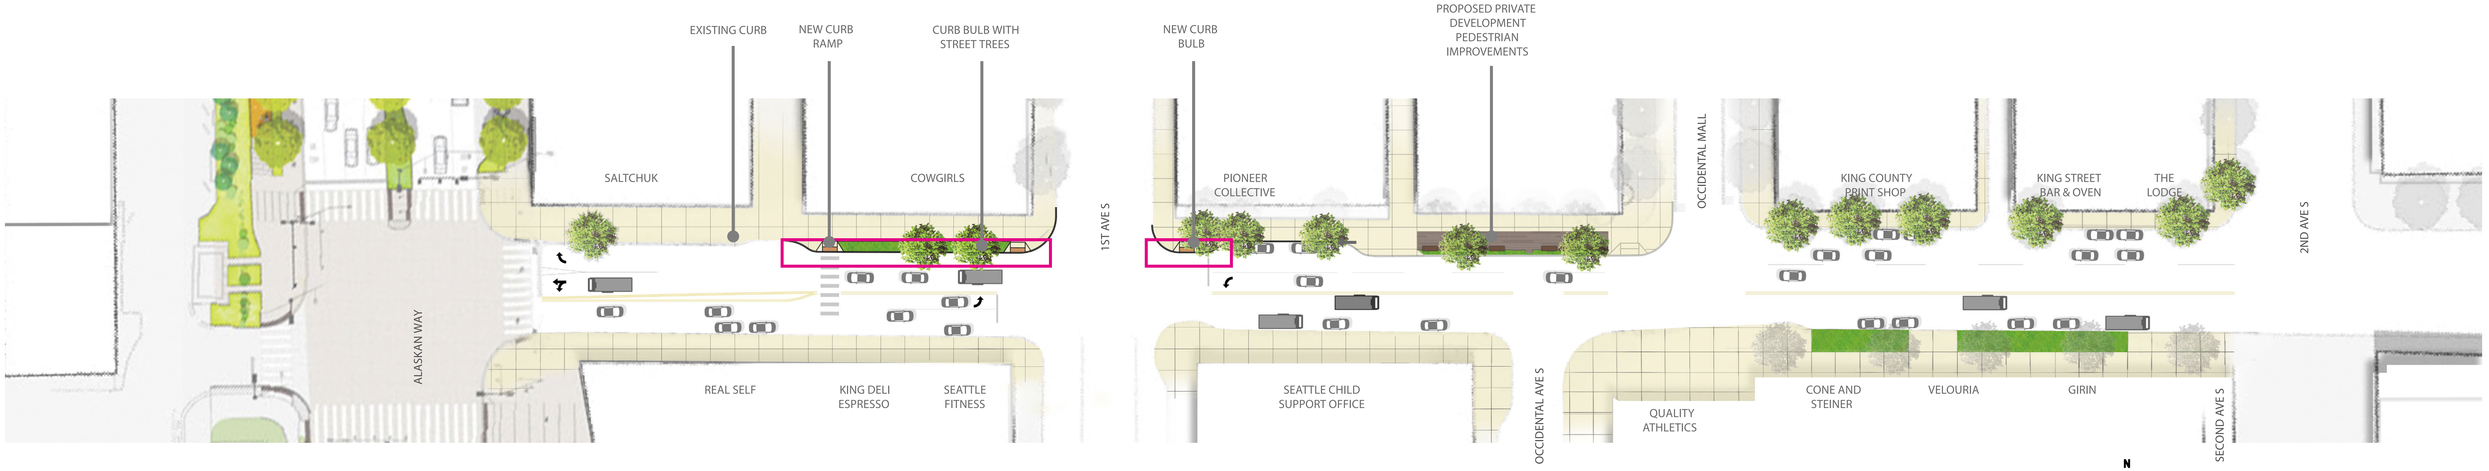
EXISTING CURB
NEW CURB RAMP
CURB BULB WITH STREET TREES
NEW CURB BULB
PROPOSED PRIVATE DEVELOPMENT PEDESTRIAN IMPROVEMENTS
SALTCHUK
COWGIRLS
PIONEER COLLECTIVE
OCCIDENTAL MALL
KING COUNTY PRINT SHOP
KING STREET BAR & OVEN
THE LODGE
1ST AVE S
2ND AVE S
ALASKAN WAY
REAL SELF
KING DELI ESPRESSO
SEATTLE FITNESS
SEATTLE CHILD SUPPORT OFFICE
OCCIDENTAL AVE S
QUALITY ATHLETICS
CONE AND STEINER
VELOURIA
GIRIN
SECOND AVE S
PROJECTS INCLUDED IN CONCEPT DESIGN
N
40' 20' 0 40' 80'
Scale In Feet